FilmL.A., Inc.
6255 W Sunset Blvd, 12th Floor
Hollywood, CA 90028
t: (213)977-8600 - f: (213)977-8601
www.filmla.com

Summary Information

Permit No: F00144893-D **Type of Permit:** FILMING **Release Date:** 11/15/2018

Production Company MESQUITE PRODUCTIONS

Insured Company Name MESQUITE PRODUCTIONS
Contact Phone No. 1 310-244-9390
Contact Phone No. 2 310-926-7597
Fax 310-244-9283
Address 10500 ORBITAL WAY
PACOIMA, California 91331

Production Title LA'S FINEST

Type of Production TV Drama

Producer Scott White

Director Anton Cropper

1st AD Lisa Rowe

Production Manager Mark Rabinowitz

FilmL.A. Coordinator Daniel Poissant

Location Manager Michael Paolillo
Primary Phone Mobile - 747-225-4948
Secondary Phone

Location Assistant N/A N/A
Primary Phone Mobile - 747-225-4948
Secondary Phone

Fees

Notification Charge	$510.00
LA COUNTY ROAD INSPECTION FEE	$2,160.00
LA COUNTY ROAD APPLICATION FEE	$163.00
FILMLA NON-REFUNDABLE FILM PERMIT RIDER FEE	$109.00
LAUSD STANDARD DEPOSIT	$500.00
LAUSD PARKING ELEMENTARY SCHOOL FULL DAY	$1,365.00
LA COUNTY ROAD ENCROACHMENT PERMIT PROCESSING FEE	$297.00

Total Permit Fee $5,104.00

Number of Locations 3

NOT A PERMIT

FilmL.A., Inc.
6255 W Sunset Blvd, 12th Floor
Hollywood, CA 90028
t: (213)977-8600 - f: (213)977-8601
www.filmla.com

Summary Information — Location

Permit Number	F00144893-D	**Location Manager**	Michael Paolillo
Production Company	MESQUITE PRODUCTIONS	Primary Phone	Mobile - 747-225-4948
Insured Company	MESQUITE PRODUCTIONS	Secondary Phone	
Production Title	LA'S FINEST		

Location Address	8103 S Alameda St, Unincorporated Los Angeles County, CA 90001
Location Type	Junk yard
Prep Dates	11/16/2018 - 11/16/2018 06:00 - 08:00 1 day
Film Dates	11/16/2018 - 11/16/2018 08:00 - 14:00 1 day
Strike Dates	11/16/2018 - 11/16/2018 14:00 - 17:00
Open or Closed to the Public	Closed
Generic Conditions	*Certain service and personnel fees required by jurisdictional agencies are not collected by FilmL.A. Any such fees must be paid directly to the appropriate agency, and a separate invoice will be provided to the permittee. *LA CITY AND/OR LA COUNTY FIRE CHECKLIST ATTACHED TO FINAL PERMIT. THE PERMITTEE IS RESPONSIBLE FOR COMPLETING CHECKLIST PRIOR TO FILMING ACTIVITY AT THIS LOCATION. NON COMPLIANCE MAY RESULT IN ASSIGNMENT OF A FIRE OFFICER. Community Survey Obtained Equipment staging and vehicles may park on one side of the street only. Must contact local sheriff department ½ hour prior to any brandishing of weapons, gunfire, special effects, or aerial activity. Must Maintain 5' Clearance on Sidewalks/Walkways Must maintain local/emergency access Must post "ROAD WORK AHEAD" signs, which must remain up until all activities on the roadway have been completed. No cast or crew parking on area streets No interference with merchant activity. No Parking in handicap spaces at anytime. No steps from trailers, trucks or motorhomes may be facing road Number of uniformed officers listed on the permit is a minimum requirement. Permittee remains responsible for deploying a sufficient number of uniformed officers to provide traffic and crowd control to ensure the safety of the film crew and the public. Traffic Officers Required Uniformed officers shall have a copy of the film permit in their possession and are required to confirm that all traffic control signage devices are in place.
Please see attached document	Alameda St btwn Nadeau St & 83rd St WS curb - LA's Finest.pdf

NOT A PERMIT

FilmL.A., Inc.
6255 W Sunset Blvd, 12th Floor
Hollywood, CA 90028
t: (213)977-8600 - f: (213)977-8601
www.filmla.com

Summary Information — Location

Permit Number F00144893-D
Production Company MESQUITE PRODUCTIONS
Insured Company MESQUITE PRODUCTIONS
Production Title LA'S FINEST

Location Manager Michael Paolillo
Primary Phone Mobile - 747-225-4948
Secondary Phone

Equipment on Location

Type	Quantity
5 or 10 ton trucks	5
Cast/Crew vehicles	75
Catering Truck	1
Condors	1
Cranes	2
Cube Trucks	4
Generator	2
Honey Wagons	1
Motor Homes	2
Picture vehicles	5
Portable restrooms	2
Trailers	7
Vans	4

Personnel on Location

Type	Quantity
Cast	5
Crew	75
Extras	5
LA County FSA assigned	1
Sheriff/CHP	2
Spot Check	1

Filming Activities Brandishing weapons; Drive ups & away; Equipment on property; Equipment on sidewalk, in curb lane & across street; Exterior Dialogue; Intermittent traffic control - 2 minutes standard; car crusher and crane for picture; condor & flyswatter; For Notifications : David Flannery 626-590-8823;

Jurisdiction **Political:** Los Angeles City - Council District 01 **Police:** Los Angeles County Sheriff **Fire:** Los Angeles County Fire Department

Thomas Guide **Page:** 704 **Grid:** H2

Approvals

LOS ANGELES COUNTY PUBLIC WORKS - FINAL APPROVERS	Linda Ayers
LOS ANGELES COUNTY ROAD DEPARTMENT - HOLYDALE (PO4)	Lorenzo Villa
FILML.A. SCHOOLS	Molly Calhoun

Coordinator Note LA COUNTY FIRE #18 3579 16
FSA REQUIRED

Coordinator Note RIDER D:
- COLLECTS SURVEYS
- RELEASES LOCATION

NOT A PERMIT

FilmL.A., Inc.
6255 W Sunset Blvd, 12th Floor
Hollywood, CA 90028
t: (213)977-8600 - f: (213)977-8601
www.filmla.com

Summary Information — Location

Permit Number F00144893-D
Production Company MESQUITE PRODUCTIONS
Insured Company MESQUITE PRODUCTIONS
Production Title LA'S FINEST

Location Manager Michael Paolillo
Primary Phone Mobile - 747-225-4948
Secondary Phone

Parking

Base Camp 7211 Bell Ave, Los Angeles, CA, 90001
Location Type : Other Location

Crew Parking 7211 Bell Ave, Los Angeles, CA, 90001
Location Type : Other Location

Parking Notes
Florence Avenue School (11/16; 1500-0200 HRS)
SPOT CHECK APPROVED, PER INSPECTOR OWENS

Morning base camp (0800-1500 hrs) at 8121 Croesus Ave

Posting "No Parking" signs WEST SIDE OF ALAMEDA ST. FROM NADEAU ST. TO 83RD ST.
BOTH SIDES OF CROESUS AVE. FROM 81ST ST. GOING SOUTH 300FT.

Approximate Footage County Parking **Log Number** COUNTY

Date(s) 11/16/2018 to 11/16/2018 **Time(s)** 00:00 to 00:00

Lane / Full Closure CURB LANE CLOSURE - WEST SIDE OF ALAMEDA ST. FROM NADEAU ST. TO 83RD ST.

Approximate Footage 0 - 300

Date(s) 11/16/2018 to 11/16/2018 **Time(s)** 06:00 to 17:00

Lane / Full Closure CURB LANE CLOSURE -BOTH SIDES OF CROESUS AVE. FROM 81ST ST. GOING SOUTH 300FT.

Approximate Footage 301 - 600

Date(s) 11/16/2018 to 11/16/2018 **Time(s)** 06:00 to 17:00

NOT A PERMIT

FilmL.A., Inc.
6255 W Sunset Blvd, 12th Floor
Hollywood, CA 90028
t: (213)977-8600 - f: (213)977-8601
www.filmla.com

Summary Information — Location

Permit Number	F00144893-D	**Location Manager**	Michael Paolillo
Production Company	MESQUITE PRODUCTIONS	Primary Phone	Mobile - 747-225-4948
Insured Company	MESQUITE PRODUCTIONS	Secondary Phone	
Production Title	LA'S FINEST		

Location Address 1604 E 81st St, Unincorporated Los Angeles County, CA 90001

Location Type Private Residence

Prep Dates 11/15/2018 - 11/15/2018 07:00 - 17:00 1 day

Film Dates 11/16/2018 - 11/16/2018 12:00 - 17:00 1 day

Strike Dates 11/16/2018 - 11/16/2018 17:00 - 22:00

Open or Closed to the Public Closed

Generic Conditions

*Certain service and personnel fees required by jurisdictional agencies are not collected by FilmL.A. Any such fees must be paid directly to the appropriate agency, and a separate invoice will be provided to the permittee.
Community Survey Obtained
Equipment staging and vehicles may park on one side of the street only.
Must contact local sheriff department ½ hour prior to any brandishing of weapons, gunfire, special effects, or aerial activity.
Must Maintain 5' Clearance on Sidewalks/Walkways
Must maintain local/emergency access
Must post "ROAD WORK AHEAD" signs, which must remain up until all activities on the roadway have been completed.
No cast or crew parking on area streets
No Parking in handicap spaces at anytime.
No steps from trailers, trucks or motorhomes may be facing road
Number of uniformed officers listed on the permit is a minimum requirement.
Permittee remains responsible for deploying a sufficient number of uniformed officers to provide traffic and crowd control to ensure the safety of the film crew and the public.
Traffic control must be done in accordance w/MUTCD
Traffic Officers Required
Uniformed officers shall have a copy of the film permit in their possession and are required to confirm that all traffic control signage devices are in place.

Equipment on Location

Type	Quantity
5 or 10 ton trucks	5
Cast/Crew vehicles	75
Catering Truck	1
Condors	1

Personnel on Location

Type	Quantity
Cast	5
Crew	75
Extras	5
LA County FSA	1

NOT A PERMIT

FilmL.A., Inc.
6255 W Sunset Blvd, 12th Floor
Hollywood, CA 90028
t: (213)977-8600 - f: (213)977-8601
www.filmla.com

Summary Information — Location

Permit Number F00144893-D
Production Company MESQUITE PRODUCTIONS
Insured Company MESQUITE PRODUCTIONS
Production Title LA'S FINEST

Location Manager Michael Paolillo
Primary Phone Mobile - 747-225-4948
Secondary Phone

Cranes	2
Cube Trucks	4
Generator	2
Honey Wagons	1
Motor Homes	2
Picture vehicles	5
Portable restrooms	2
Trailers	7
Vans	4

assigned
Sheriff/CHP 2

Filming Activities Drive ups & away; Equipment on property; Equipment on sidewalk, in curb lane & across street; Exterior Dialogue; Intermittent pedestrian control; Intermittent traffic control - 2 minutes standard; condor & flyswatter; additional prep 11/16 7A-12P; For Notifications : David Flannery 626-590-8823;

Jurisdiction **Political:** Los Angeles County - Supervisor District 1 **Police:** Los Angeles County Sheriff **Fire:** Los Angeles County Fire Department

Thomas Guide **Page:** 704 **Grid:** G2

Approvals LOS ANGELES COUNTY PUBLIC WORKS - FINAL APPROVERS Linda Ayers
LOS ANGELES COUNTY ROAD DEPARTMENT - HOLYDALE (PO4) Peyman Emam

Coordinator Note LA COUNTY FIRE #18 3579 16
FSA REQUIRED

Coordinator Note RIDER D:
- COLLECTS SURVEYS
- RELEASES LOCATION

Parking

Base Camp 7211 Bell Ave, Los Angeles, CA, 90001
Location Type : Other Location

Crew Parking 7211 Bell Ave, Los Angeles, CA, 90001
Location Type : Other Location

Parking Notes
Florence Avenue School (11/16; 1500-0200 HRS)
SPOT CHECK APPROVED, PER INSPECTOR OWENS

NOT A PERMIT

FilmL.A., Inc.
6255 W Sunset Blvd, 12th Floor
Hollywood, CA 90028
t: (213)977-8600 - f: (213)977-8601
www.filmla.com

Summary Information — Location

Permit Number	F00144893-D	**Location Manager**	Michael Paolillo
Production Company	MESQUITE PRODUCTIONS	Primary Phone	Mobile - 747-225-4948
Insured Company	MESQUITE PRODUCTIONS	Secondary Phone	
Production Title	LA'S FINEST		

Morning base camp (0800-1500 hrs) at 8121 Croesus Ave

Posting "No Parking" signs SOUTH SIDE OF 81ST ST. FROM MAIE AVE. TO COMPTON AVE.
-NORTH SIDE OF 81ST ST. FROM MIRAMONTE BLVD. GOING EAST 200FT.
BOTH SIDES OF MIRAMONTE BLVD. FROM 80TH ST. TO 82ND ST.

Approximate Footage County Parking **Log Number** COUNTY

Date(s) 11/16/2018 to 11/16/2018 **Time(s)** 07:00 to 22:00

Posting "No Parking" signs SOUTH SIDE OF 81ST ST. FROM MAIE AVE. TO MIRAMONTE BLVD.

Approximate Footage County Parking **Log Number** COUNTY

Date(s) 11/15/2018 to 11/15/2018 **Time(s)** 07:00 to 17:00

NOT A PERMIT

FilmL.A., Inc.
6255 W Sunset Blvd, 12th Floor
Hollywood, CA 90028
t: (213)977-8600 - f: (213)977-8601
www.filmla.com

Summary Information — Location

Permit Number	F00144893-D	**Location Manager**	Michael Paolillo
Production Company	MESQUITE PRODUCTIONS	Primary Phone	Mobile - 747-225-4948
Insured Company	MESQUITE PRODUCTIONS	Secondary Phone	
Production Title	LA'S FINEST		

Location Address	7421 Walnut Dr, Unincorporated Los Angeles County, CA 90001
Location Type	Private Residence
Prep Dates	11/16/2018 - 11/16/2018 06:00 - 15:00 1 day
Film Dates	11/16/2018 - 11/17/2018 15:00 - 02:00 1 day
Strike Dates	11/17/2018 - 11/17/2018 07:00 - 17:00
Open or Closed to the Public	Closed
Generic Conditions	*Certain service and personnel fees required by jurisdictional agencies are not collected by FilmL.A. Any such fees must be paid directly to the appropriate agency, and a separate invoice will be provided to the permittee. Community Survey Obtained Equipment staging and vehicles may park on one side of the street only. Must contact local sheriff department ½ hour prior to any brandishing of weapons, gunfire, special effects, or aerial activity. Must Maintain 5' Clearance on Sidewalks/Walkways Must maintain local/emergency access Must post "ROAD WORK AHEAD" signs, which must remain up until all activities on the roadway have been completed. No cast or crew parking on area streets No Parking in handicap spaces at anytime. No steps from trailers, trucks or motorhomes may be facing road Number of uniformed officers listed on the permit is a minimum requirement. Permittee remains responsible for deploying a sufficient number of uniformed officers to provide traffic and crowd control to ensure the safety of the film crew and the public. Traffic control must be done in accordance w/MUTCD Traffic Officers Required Uniformed officers shall have a copy of the film permit in their possession and are required to confirm that all traffic control signage devices are in place.
Please see attached document	Walnut Dr btwn 7412 Walnut Dr & 7500 Walnut Dr ES curb - LA's Finest (Rev 1).pdf

Equipment on Location	**Type**	**Quantity**	**Personnel on Location**	**Type**	**Quantity**
	10 Ton Truck	1		Cast	5

NOT A PERMIT

FilmL.A., Inc.
6255 W Sunset Blvd, 12th Floor
Hollywood, CA 90028
t: (213)977-8600 - f: (213)977-8601
www.filmla.com

Summary Information — Location

Permit Number F00144893-D
Production Company MESQUITE PRODUCTIONS
Insured Company MESQUITE PRODUCTIONS
Production Title LA'S FINEST

Location Manager Michael Paolillo
Primary Phone Mobile - 747-225-4948
Secondary Phone

5 or 10 ton trucks	5	Crew	75
Cast/Crew vehicles	75	LA County FSA assigned	1
Condors	1	Sheriff/CHP	2
Cube Trucks	4		
Generator	1		
Honey Wagons	1		
Motor Homes	2		
Picture vehicles	5		
Portable restrooms	1		
Trailers	7		
Vans	4		

Filming Activities Drive ups & away; Emergency vehicles with flashing lights; Equipment on property; Equipment on sidewalk, in curb lane & across street; Interior and exterior dialogue; Intermittent pedestrian control; Intermittent traffic control - 2 minutes standard; simulated fight/stunt sequence; actor smoking a cigar ; For Notifications : David Flannery 626-590-8823;

Special Effects:

Type	No. Times Per Day	No. Takes Per Take

Description of F/X Scene: Actor smoking a cigar (NO FX PERMIT REQUIRED, PER CAPT CANO)

Jurisdiction **Political:** Los Angeles County - Supervisor District 1 **Police:** Los Angeles County Sheriff **Fire:** Los Angeles County Fire Department

Thomas Guide **Page:** 674 **Grid:** G7

Approvals

LOS ANGELES COUNTY PUBLIC WORKS - FINAL APPROVERS	Linda Ayers
LOS ANGELES COUNTY ROAD DEPARTMENT - HOLYDALE (PO4)	Lorenzo Villa

Coordinator Note LA COUNTY FIRE #18 3579 16
FSA REQUIRED

Coordinator Note RIDER D:
- COLLECTS SURVEYS
- RELEASES LOCATION

NOT A PERMIT

FilmL.A., Inc.
6255 W Sunset Blvd, 12th Floor
Hollywood, CA 90028
t: (213)977-8600 - f: (213)977-8601
www.filmla.com

Summary Information — Location

Permit Number	F00144893-D	**Location Manager**	Michael Paolillo
Production Company	MESQUITE PRODUCTIONS	Primary Phone	Mobile - 747-225-4948
Insured Company	MESQUITE PRODUCTIONS	Secondary Phone	
Production Title	LA'S FINEST		

Parking

Base Camp 7211 Bell Ave, Los Angeles, CA, 90001
Location Type : Other Location

Crew Parking 7211 Bell Ave, Los Angeles, CA, 90001
Location Type : Other Location

Parking Notes
Florence Avenue School (11/16; 1500-0200 HRS)
SPOT CHECK APPROVED, PER INSPECTOR OWENS

Morning base camp (0800-1500 hrs) at 8121 Croesus Ave

Posting "No Parking" signs WEST SIDE OF WALNUT DR. FROM FLORENCE AVE. TO 76TH PL.
NORTH SIDE OF 76TH PL. FROM WALNUT DR. TO WHITSETT AVE.
EAST SIDE OF WALNUT DR. FROM 7412 - 7500 WALNUT

Approximate Footage County Parking **Log Number** COUNTY

Date(s) 11/16/2018 to 11/16/2018 **Time(s)** 00:00 to 00:00

Posting "No Parking" signs WEST SIDE OF WALNUT DR. FROM FLORENCE AVE. TO 76TH PL.

Approximate Footage County Parking **Log Number** COUNTY

Date(s) 11/17/2018 to 11/17/2018 **Time(s)** 07:00 to 17:00

Posting "No Parking" signs WEST SIDE OF WALNUT DR. FROM FLORENCE AVE. TO 76TH PL.

Approximate Footage County Parking **Log Number** COUNTY

Date(s) 11/17/2018 to 11/17/2018 **Time(s)** 07:00 to 17:00

Lane / Full Closure CURB LANE: E/S WALNUT DR, FROM 7412 WALNUT DR TO 7500 WALNUT DR

Approximate Footage 0 - 300

Date(s) 11/16/2018 to 11/16/2018 **Time(s)** 07:00 to 02:00

NOT A PERMIT

Permit #F00144893-D

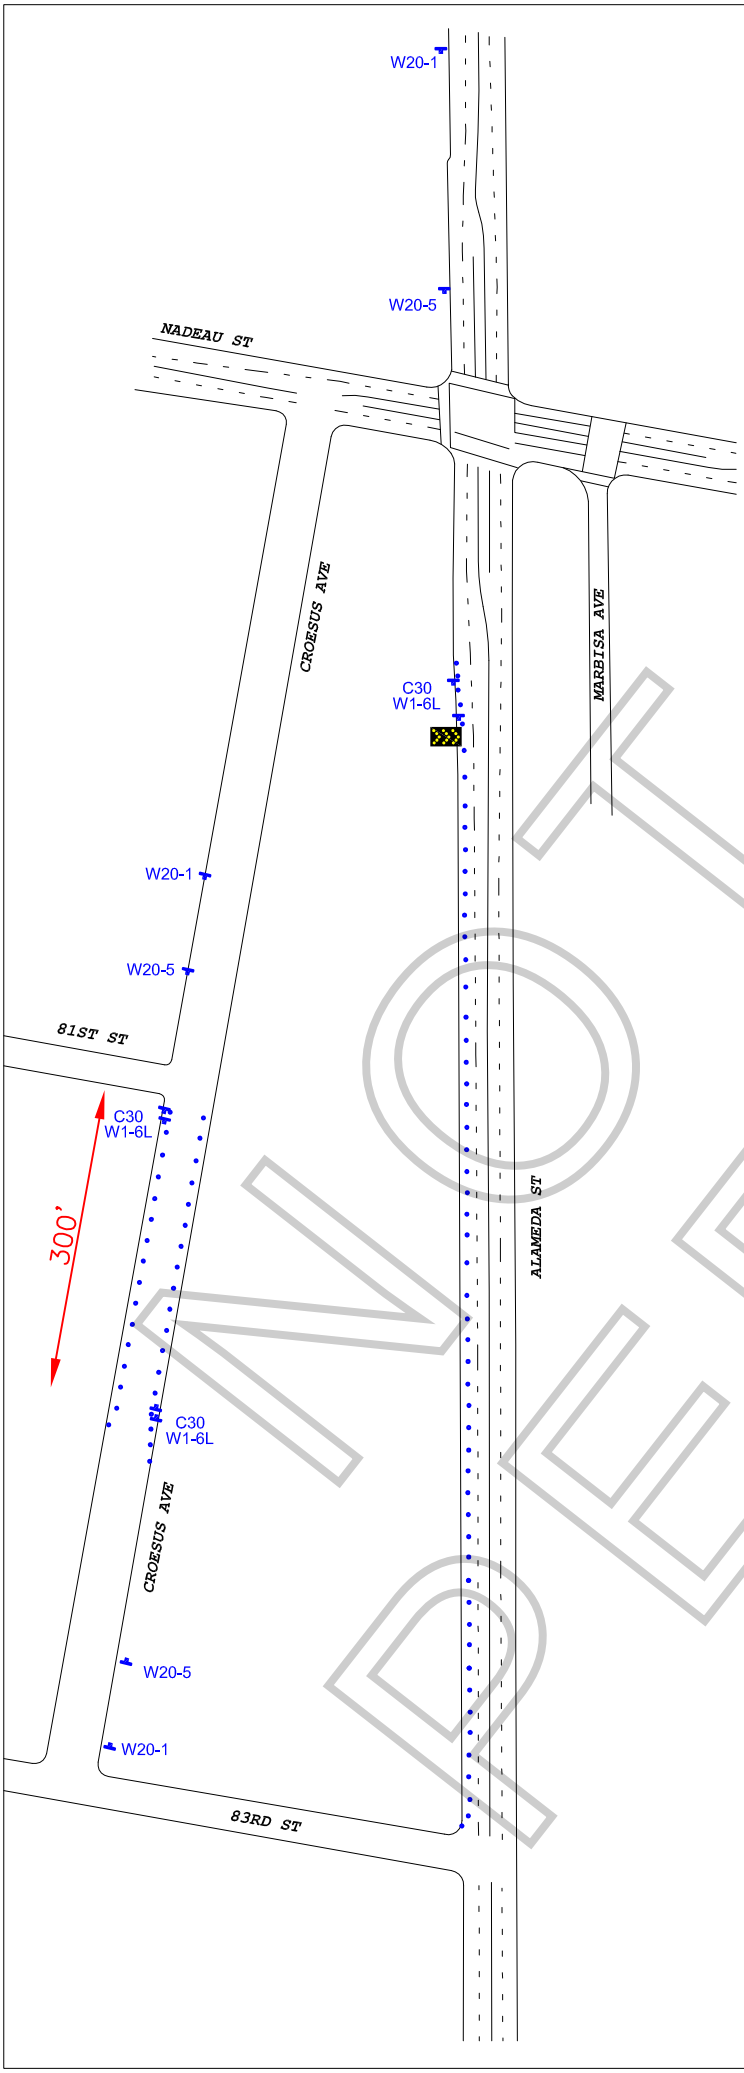

Ⓢ TRAFFIC SIGNAL

● TRAFFIC CONE

TYPE I W/ SIGN

FLASHING ARROW SIGN (FAS)

ALL TRAFFIC CONTROL WILL BE INSTALLED TO MEET OR EXCEED THE LATEST CA-MUTCD MINIMUM REQUIREMENTS

NOT A PERMIT

WORK ZONE TRAFFIC CONTROL PLAN GENERAL NOTES

1. DATE/TIME: 11-16-18 FROM 06:00 HOURS TO 18:00 HOURS.

2. ALL SIGNING, STRIPING, AND TRAFFIC CONTROL DEVICES SHALL CONFORM TO THE (CURRENT) STATE OF CALIFORNIA DEPARTMENT OF TRANSPORTATION (CALTRANS) STANDARD PLANS AND STANDARD SPECIFICATIONS, CALIFORNIA MUTCD, AND ANY ADDENDUMS THERETO, AND AS SHOWN ON THESE PLANS, SYMBOLS AND ABBREVIATIONS USED ARE SHOWN ON CALTRANS STANDARD PLANS.
3. THERE WILL BE NO INTERFERENCE WITH TRAFFIC SIGNALS OR CROSSWALKS.
4. CONES WILL BE 28" MINIMUM HEIGHT AND HAVE REFLECTORIZED SLEEVES FOR NIGHT WORK.
5. POLICE WILL DIRECT TRAFFIC IF NECESSARY.

TCP FOR: LA'S FINEST

LOCATION:
W/S CURB LANE OF ALAMEDA ST FROM NADEAU ST TO 83RD ST
W/S ANS E/S CURB LANE OF CROESUS AV FROM 81ST ST SOUTH 300'
LOS ANGELES, CALIFORNIA

CONTACT: NATHAN STEIN
PH# 818-634-5650

JCL TRAFFIC SERVICES
(213) 622-9775
C31-CA Lic # 805357

DATE	REVISIONS	DRAFTER: MARIO MENJIVAR
		SCALE: N.T.S.
		FILM LA: AF

Permit #F00144893-D

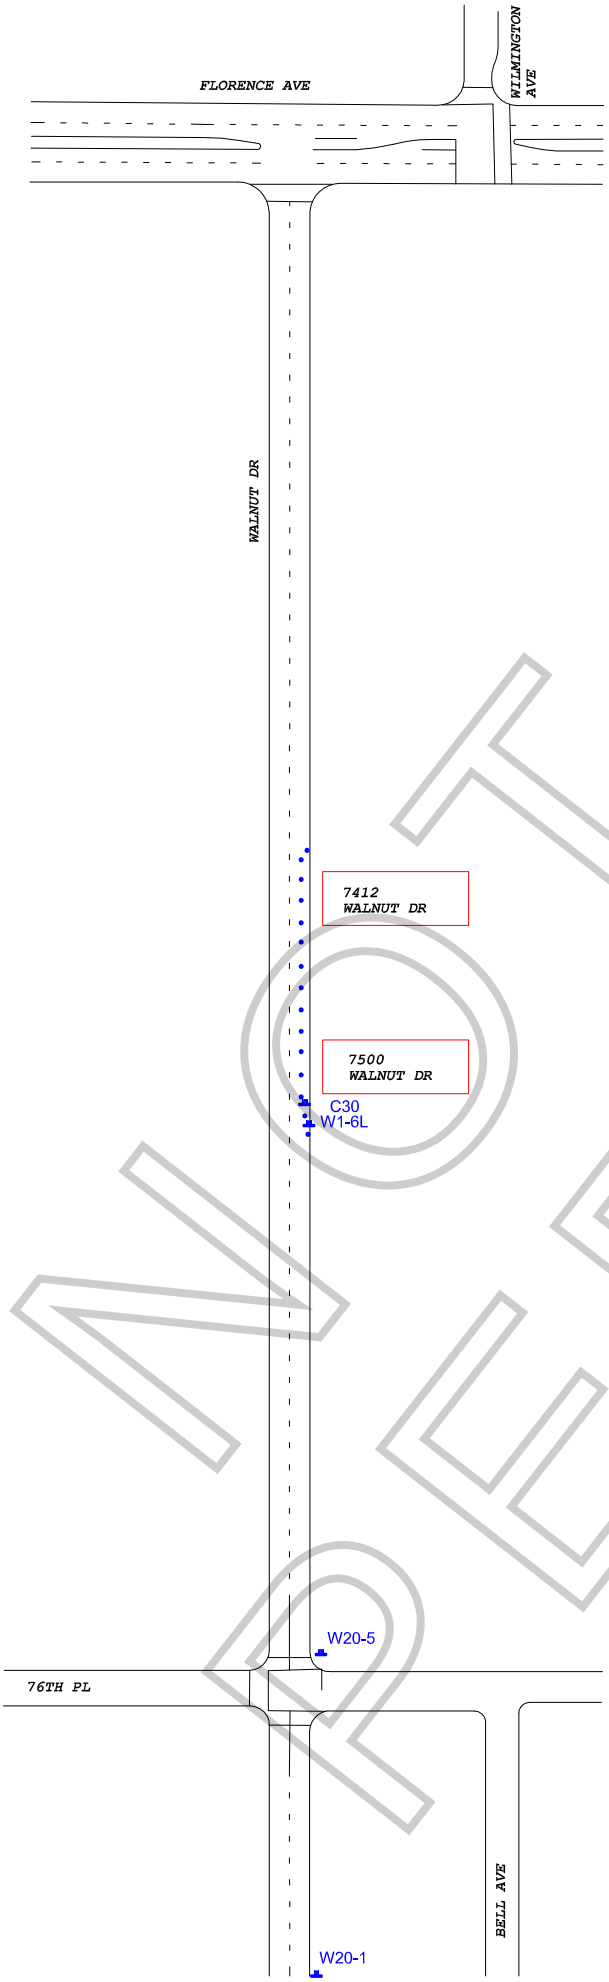

Ⓢ TRAFFIC SIGNAL

● TRAFFIC CONE

TYPE I W/ SIGN

FLASHING ARROW SIGN (FAS)

ALL TRAFFIC CONTROL WILL BE INSTALLED TO MEET OR EXCEED THE LATEST CA-MUTCD MINIMUM REQUIREMENTS

NOT A PERMIT

WORK ZONE TRAFFIC CONTROL PLAN GENERAL NOTES

1. DATE/TIME: 11-16-18 FROM 07:00 HOURS TO 02:00 HOURS.

2. ALL SIGNING, STRIPING, AND TRAFFIC CONTROL DEVICES SHALL CONFORM TO THE (CURRENT) STATE OF CALIFORNIA DEPARTMENT OF TRANSPORTATION (CALTRANS) STANDARD PLANS AND STANDARD SPECIFICATIONS , CALIFORNIA MUTCD, AND ANY ADDENDUMS THERETO, AND AS SHOWN ON THESE PLANS, SYMBOLS AND ABBREVIATIONS USED ARE SHOWN ON CALTRANS STANDARD PLANS.
3. THERE WILL BE NO INTERFERENCE WITH TRAFFIC SIGNALS OR CROSSWALKS.
4. CONES WILL BE 28" MINIMUM HEIGHT AND HAVE REFLECTORIZED SLEEVES FOR NIGHT WORK.
5. POLICE WILL DIRECT TRAFFIC IF NECESSARY.

TCP FOR:	LA'S FINEST
LOCATION:	E/S CURB LANE OF WALNUT DR FROM 7412 WALNUT DR TO 7500 WALNUT DR LOS ANGELES, CALIFORNIA
CONTACT:	NATHAN STEIN PH# 818-634-5650
	JCL TRAFFIC SERVICES (213) 622-9775 C31-CA Lic # 805357
DATE / REVISIONS	DRAFTER: MARIO MENJIVAR
	SCALE: N.T.S.
	FILM LA: AF